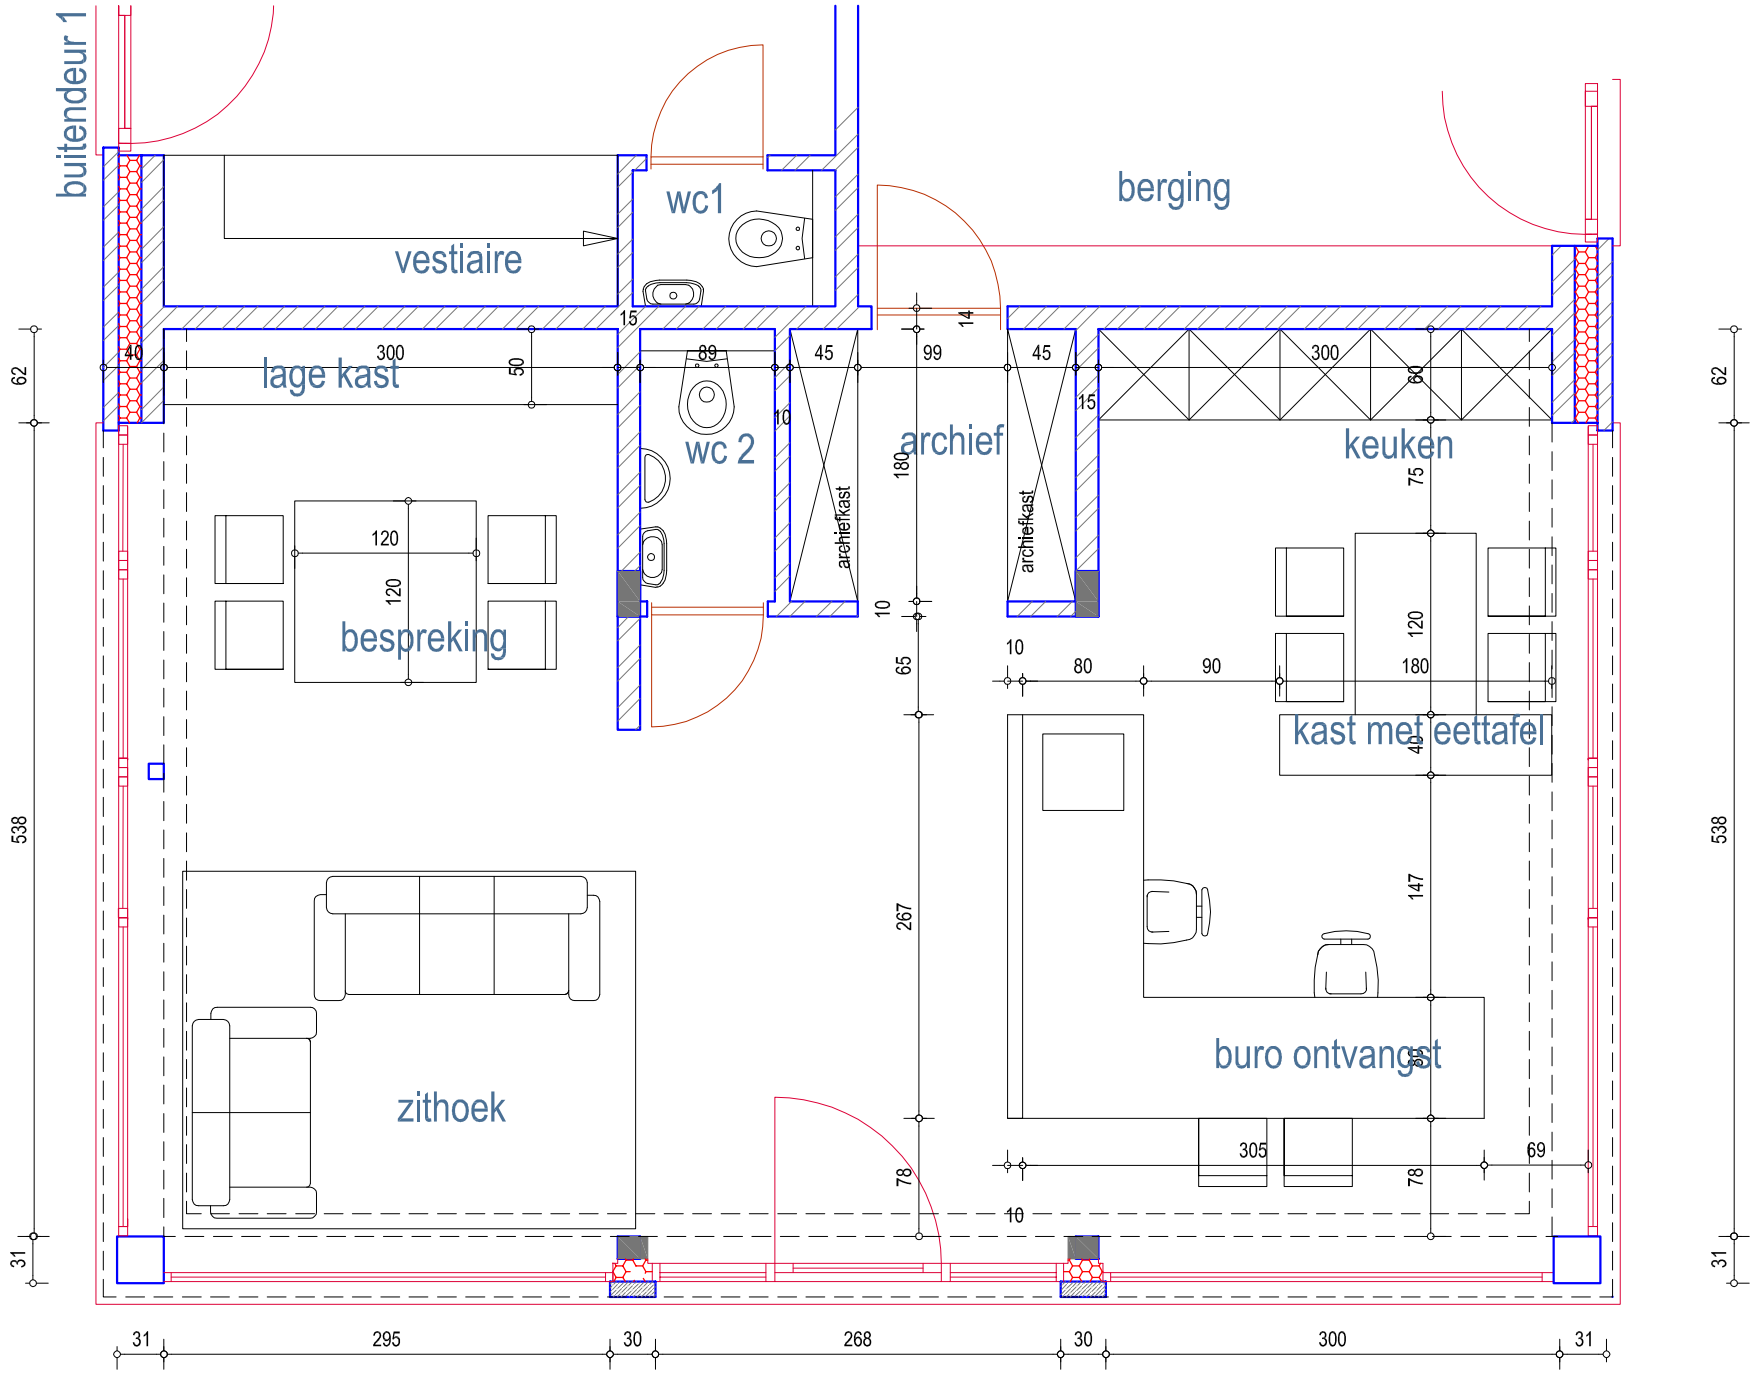

INRICHTING BURO HYPOTHEEKWINKEL NINOVE